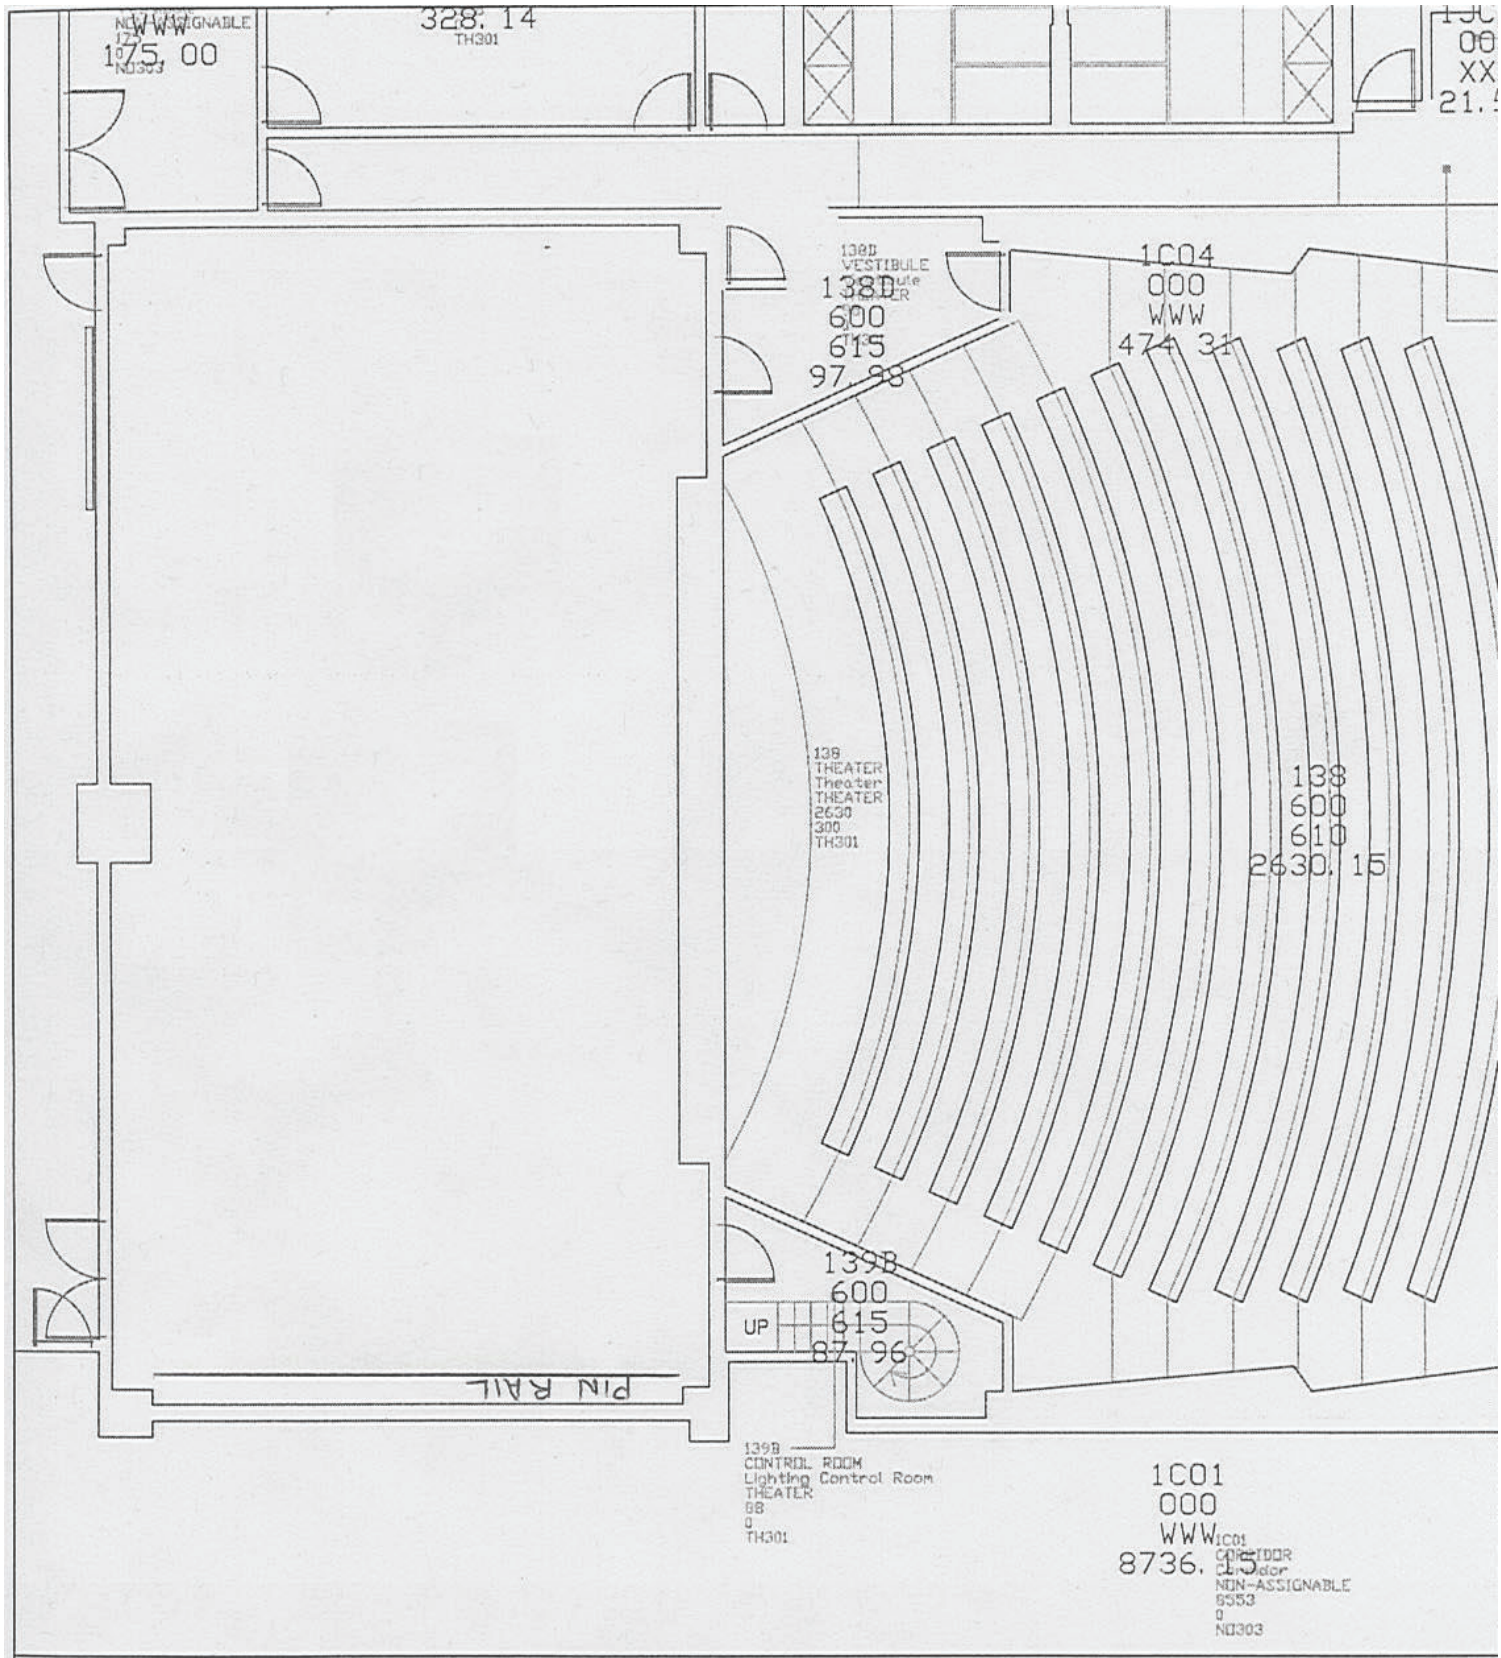

CAMPUS FACILITIES OFFICE

KINGSBOROUGH COMMUNITY COLLEGE

2001 ORIENTAL BOULEVARD, MANHATTAN BEACH
BROOKLYN, NEW YORK 11235

Phone: (718)368-5099 Fax: (718)368-4650

SCALE: 1" = 10'-0"	CFO PROJECT NO.:	DRAWN BY: RM
DATE: 11/29/04	MAC PLAYHOUSE	REVISED:
MAC PLAYHOUSE MARINE & ACADEMIC CENTER - PARTIAL FIRST FLOOR PLAN		DRAWING NUMBER: MAC